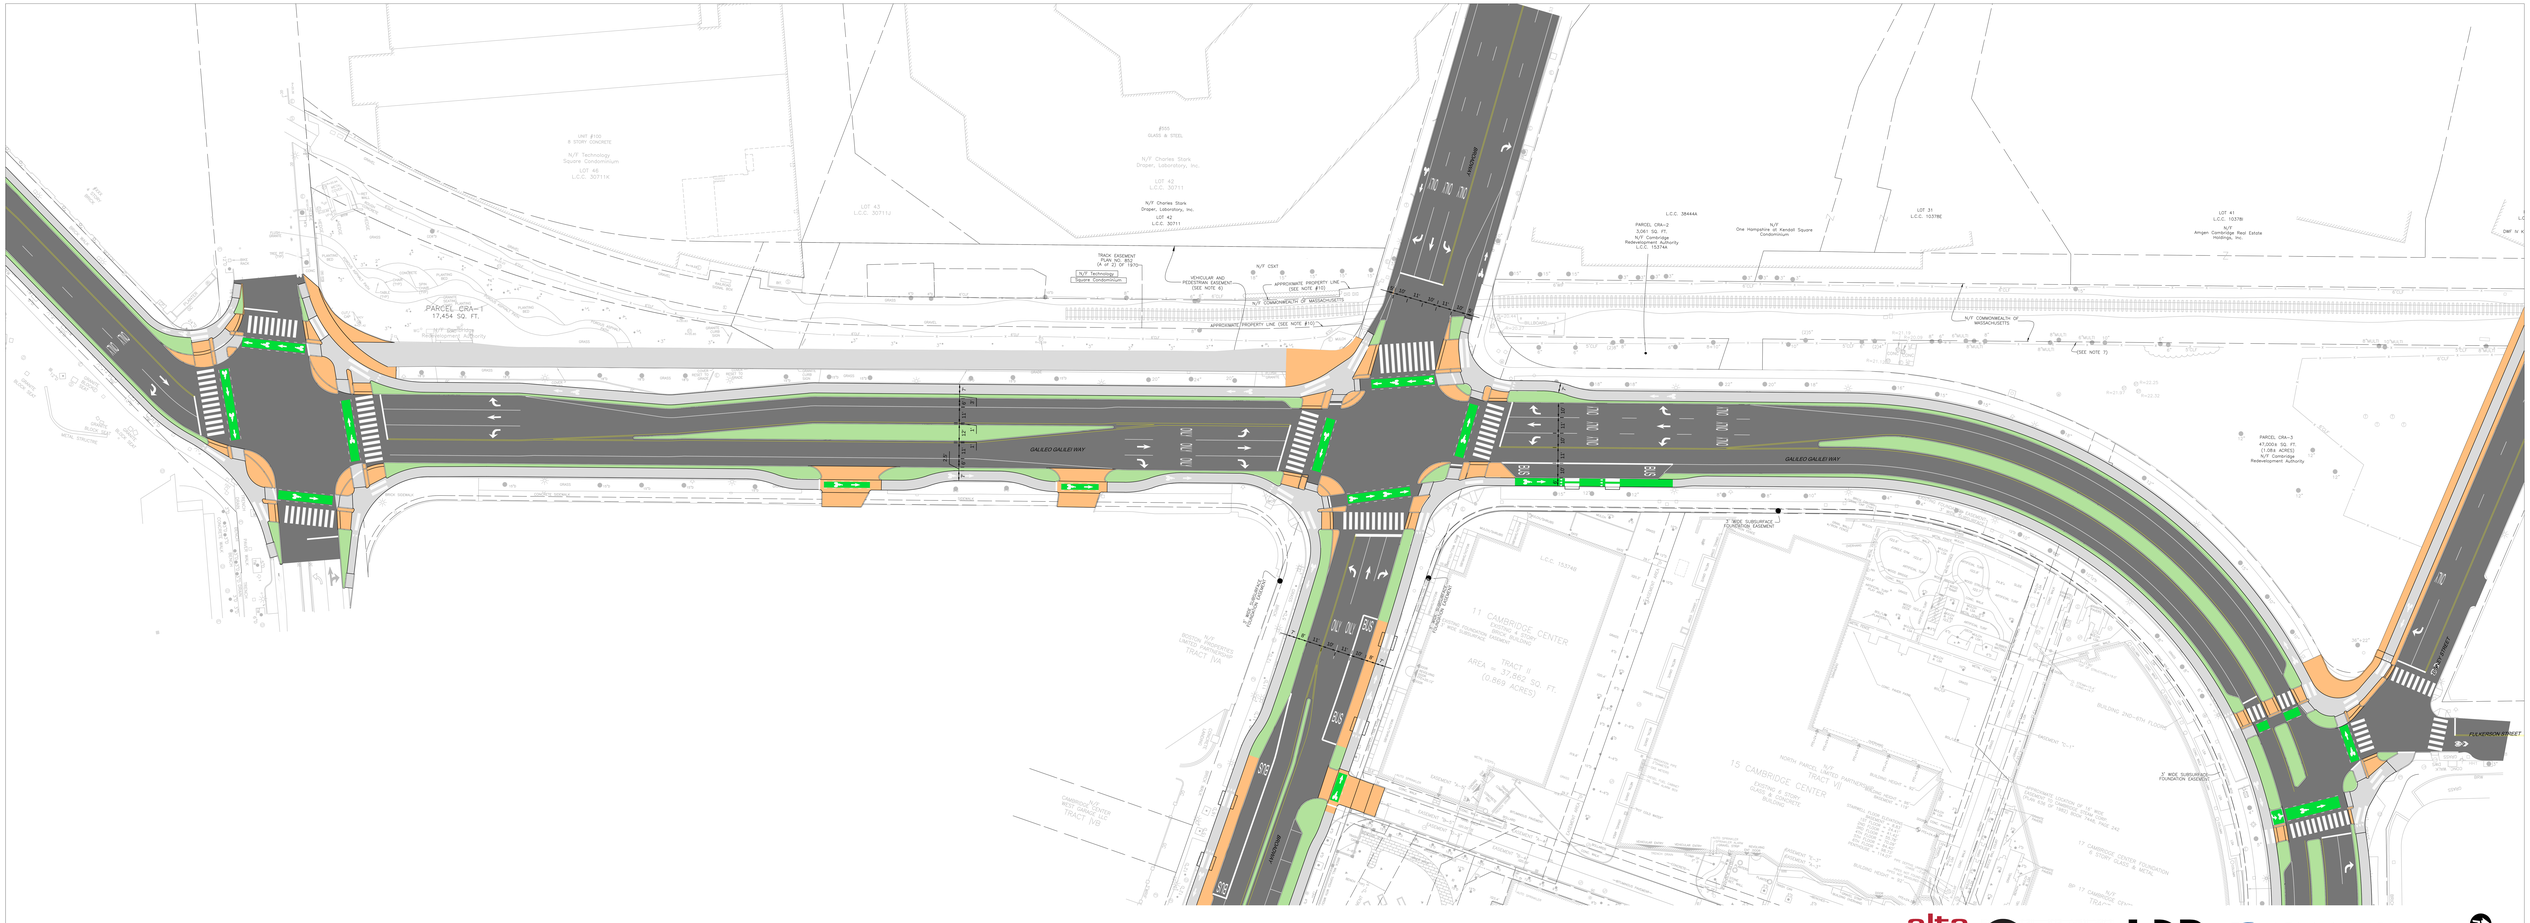

Kendall Square - Median Option: South

Cambridge, Massachusetts

alta PLANNING + DESIGN
www.altaplanning.com

CAMBRIDGE REDEVELOPMENT AUTHORITY

HDR

McMAHON TRANSPORTATION ENGINEERS & PLANNERS

Scale: 1" = 20'
0 10 20 40

February 2017

C:\BOX SYNC\ALTA SERVER\PROJECTS\2016\09-2016-268 KENDALL SQUARE CAMBRIDGE\CAD\2016-268_PREIM_MEDIAN_SOUTH - COLOR.DWG

Kendall Square - Median Option: North

Cambridge, Massachusetts

alta PLANNING + DESIGN
www.altaplanning.com

CAMBRIDGE REDEVELOPMENT AUTHORITY

HDR

McMAHON TRANSPORTATION ENGINEERS & PLANNERS

Scale: 1" = 20'
0 10 20 40

February 2017

C:\BOX SYNC\ALTA SERVER\PROJECTS\2016\00-2016-068 KENDALL SQUARE CAMBRIDGE\CAD\2016-068_FREEB_MEDIAN_NORTH - COLOR.DWG

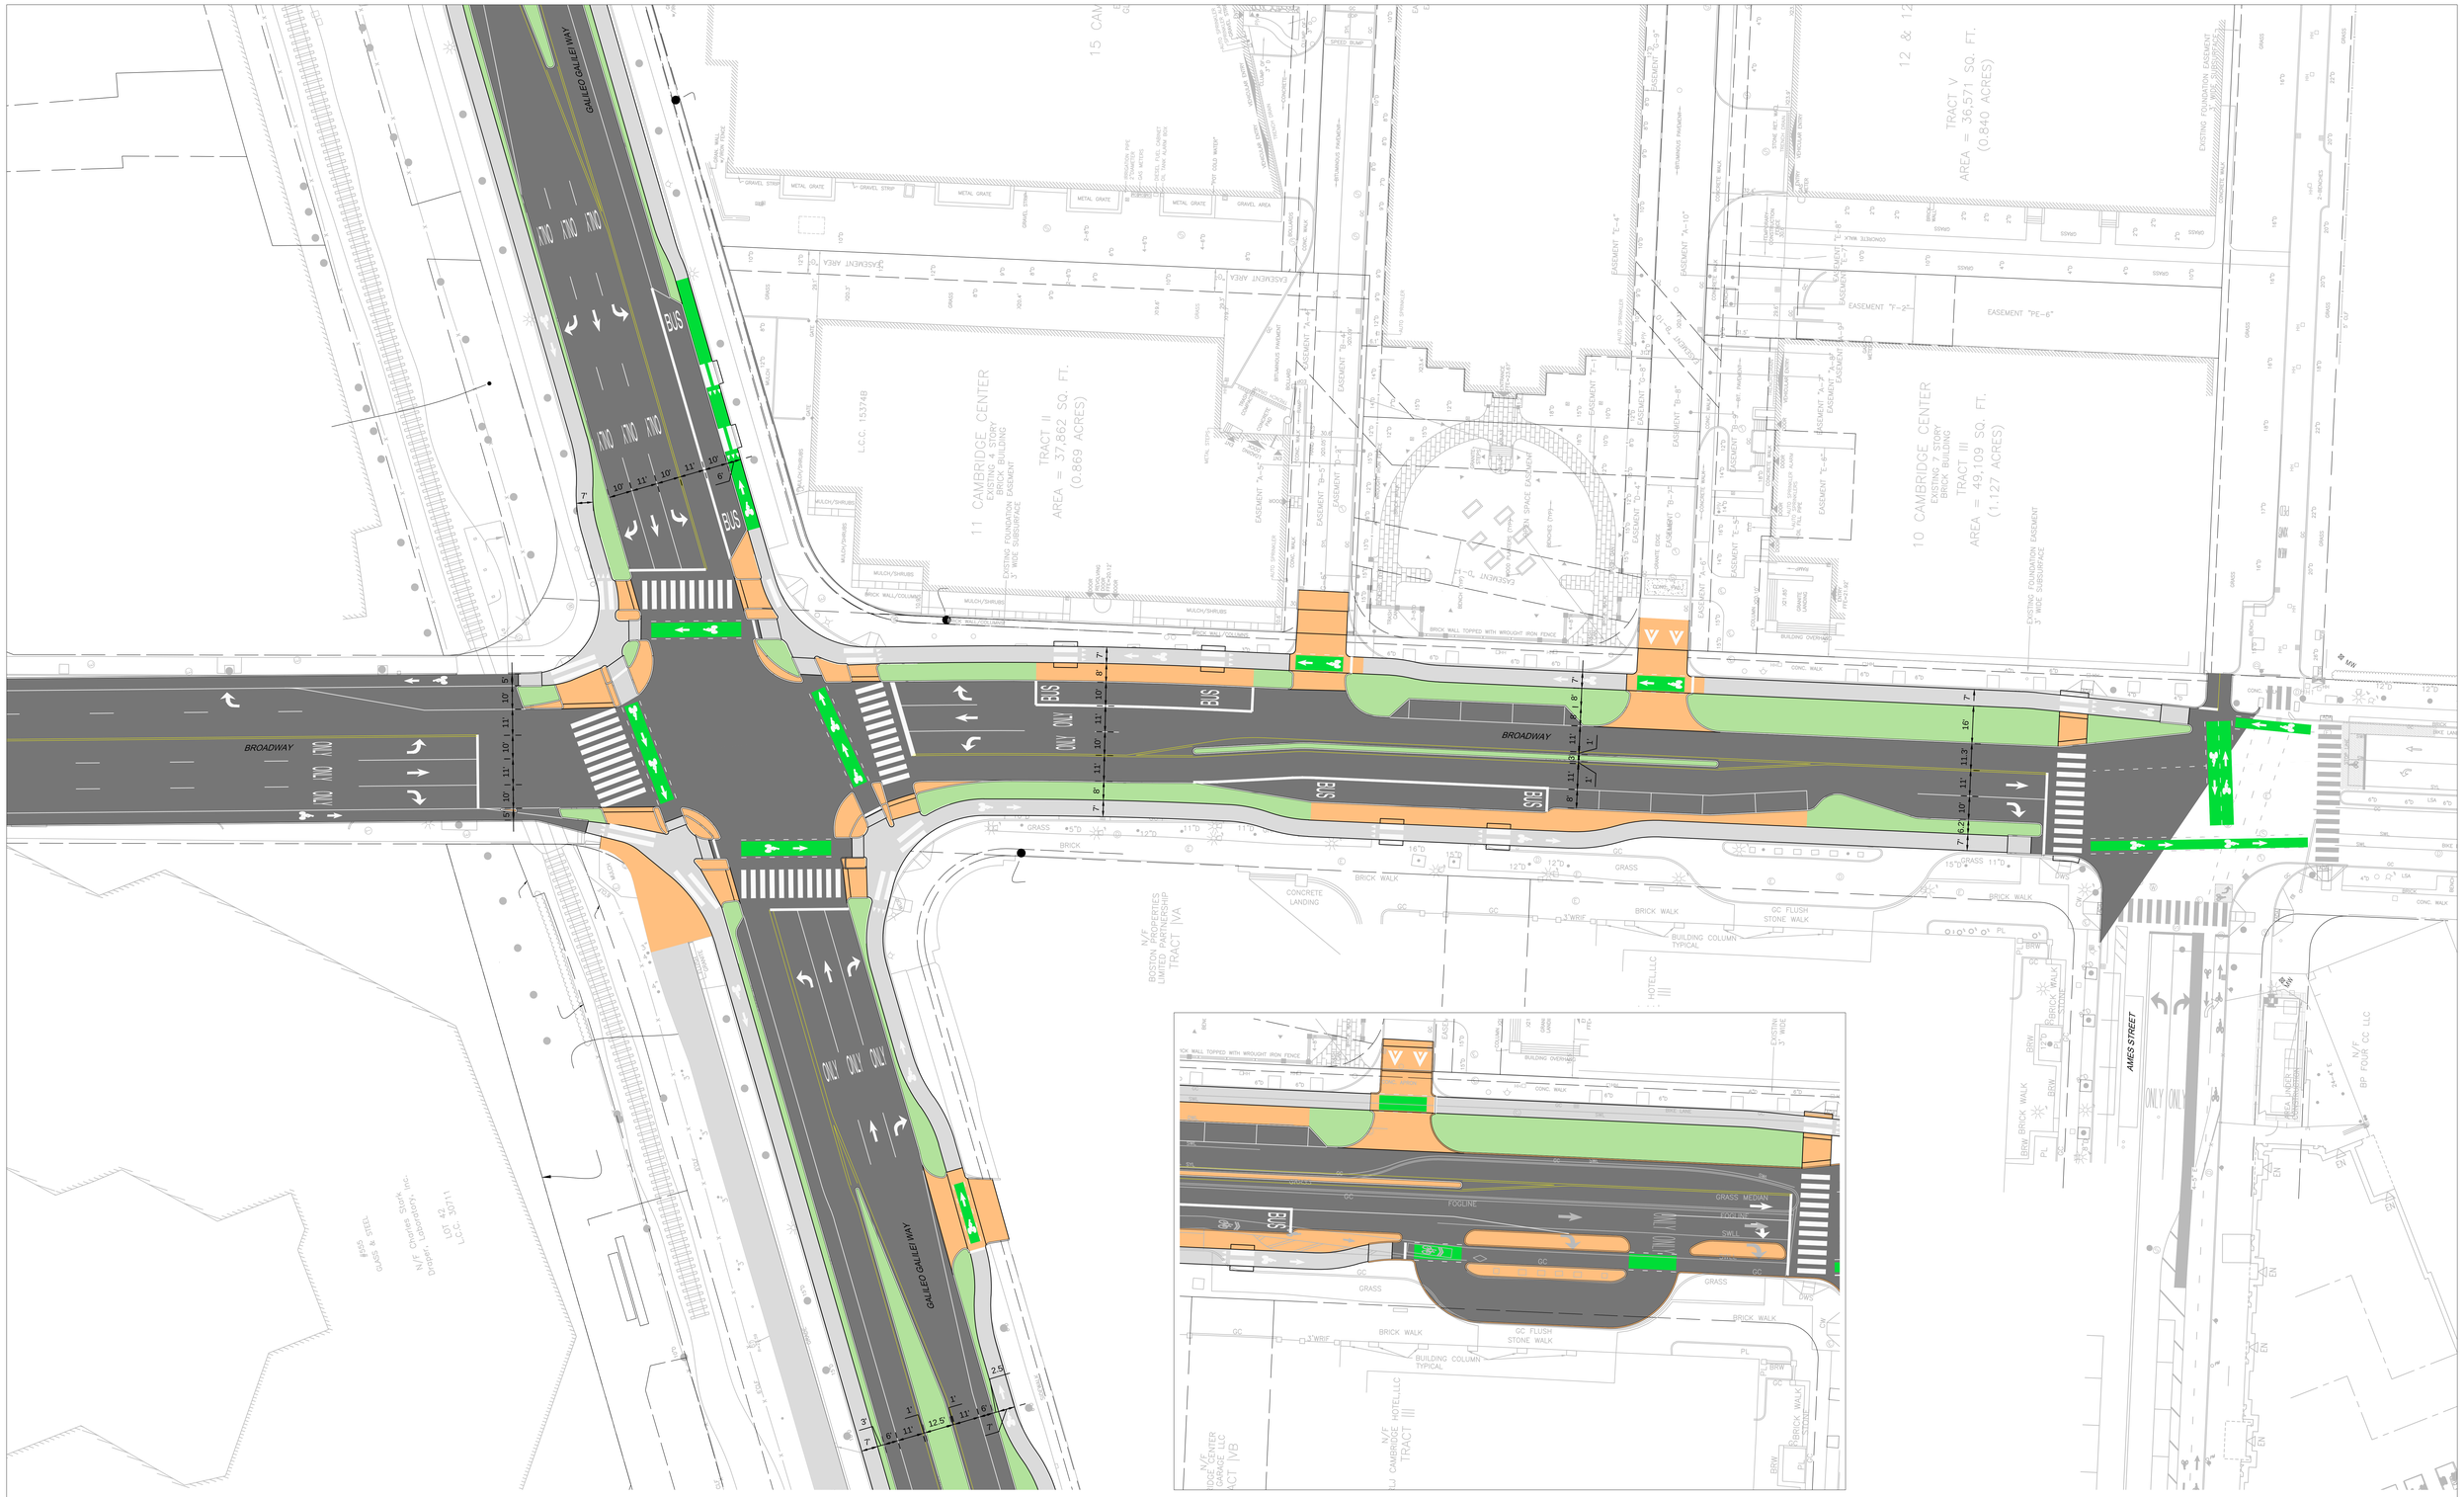

Kendall Square - Median Option: Broadway

Cambridge, Massachusetts

alta PLANNING + DESIGN
www.altaplanning.com

CAMBRIDGE REDEVELOPMENT AUTHORITY

HDR

McMAHON TRANSPORTATION ENGINEERS & PLANNERS

Scale: 1" = 20'
0 10 20 40

February 2017

C:\BOX SYNC\ALTA SERVER\PROJECTS\2016\00-2016-268 KENDALL SQUARE CAMBRIDGE\CAD\2016-268_PRE06_MEDIAN_BROADWAY - COLOR.DWG