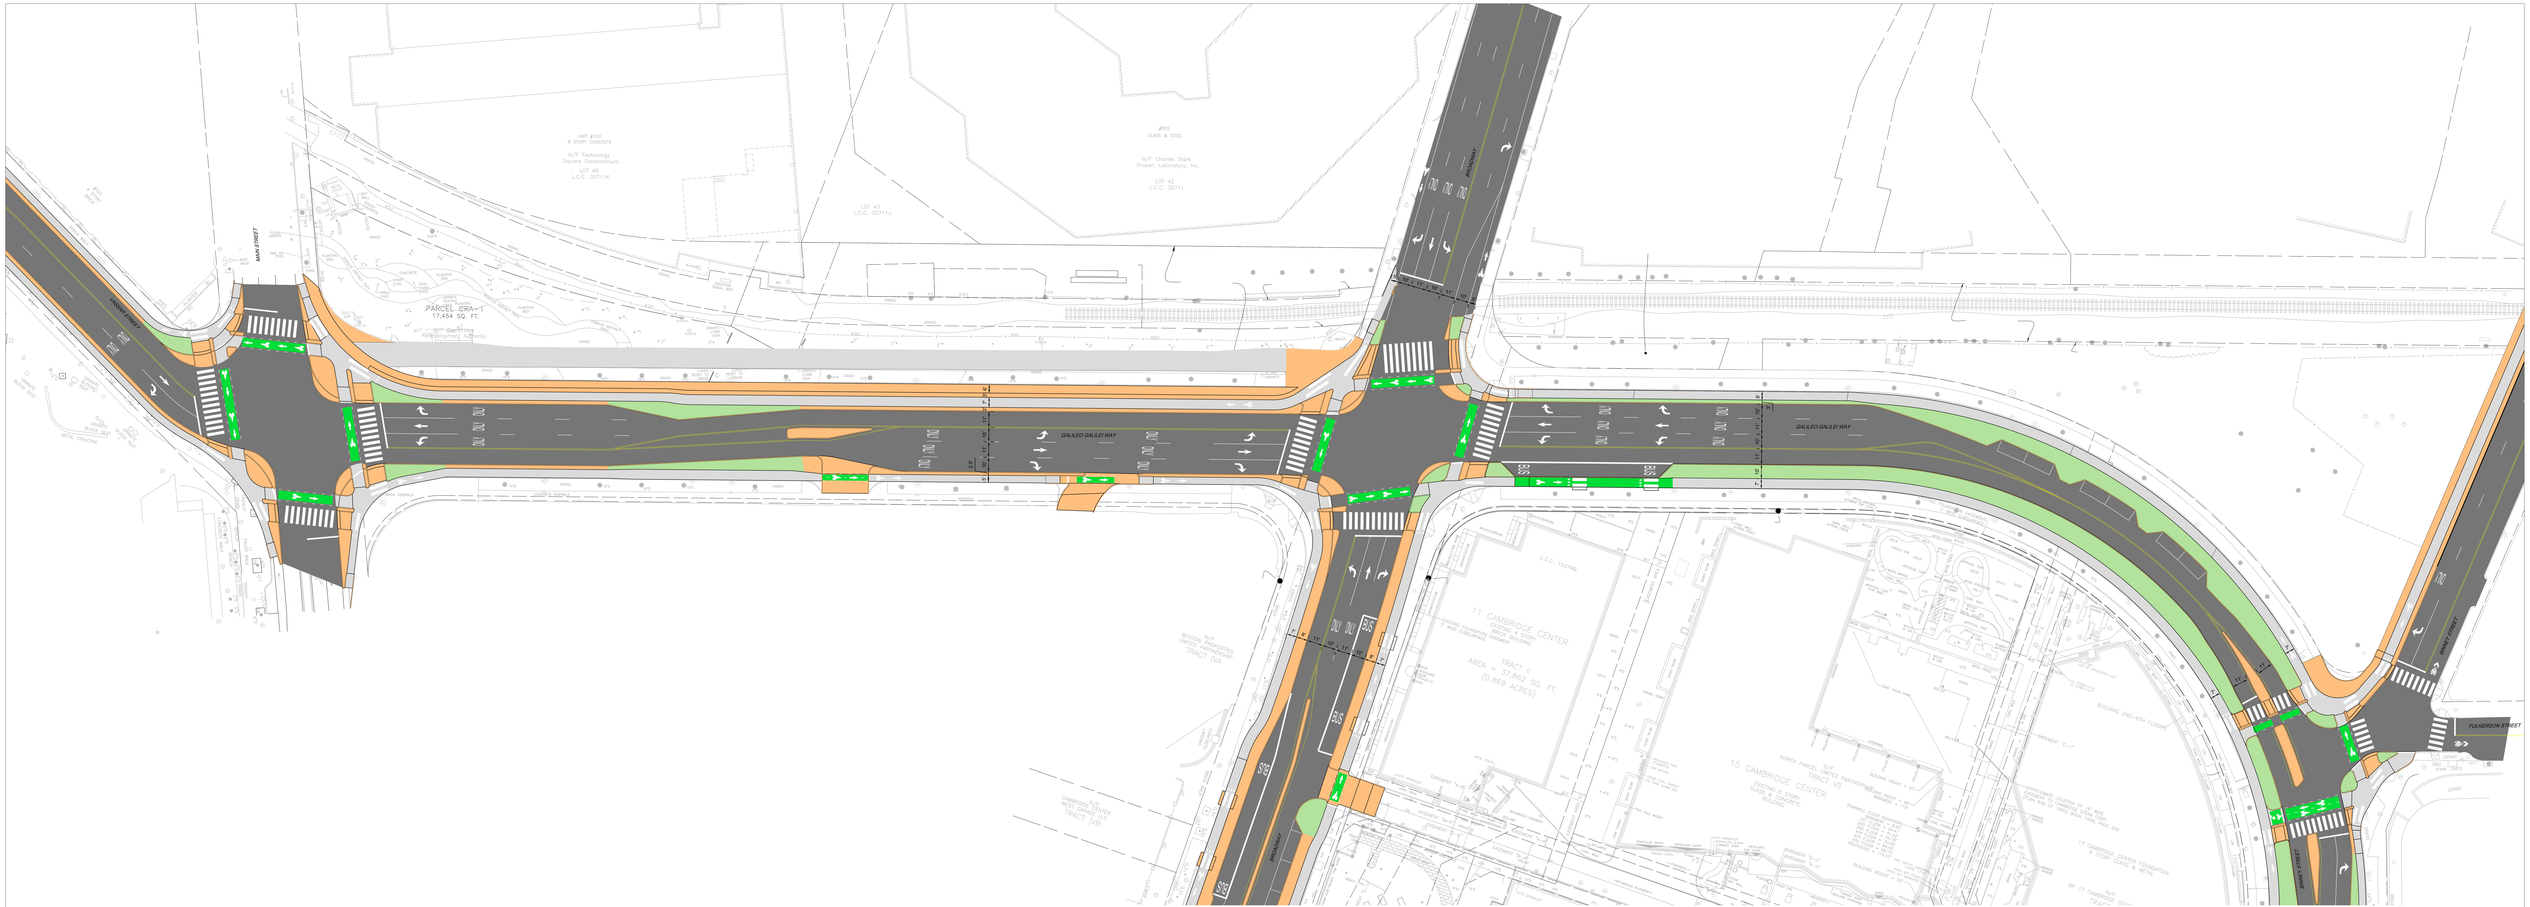

Kendall Square - Island Option: South

Cambridge, Massachusetts

alta PLANNING + DESIGN
www.altaplanning.com

CAMBRIDGE REDEVELOPMENT AUTHORITY

HDR

McMAHON TRANSPORTATION ENGINEERS & PLANNERS

Scale: 1" = 20'
0 10 20 40

February 2017

C:\BOX SYNC\ALTA SERVER\PROJECTS\2016\00-2016-268 KENDALL SQUARE CAMBRIDGE\CAD\2016-268_PREIV_NOMEDIAN_SOUTH - COLOR.DWG

Kendall Square - Island Option: North

Cambridge, Massachusetts

alta PLANNING + DESIGN
www.altaplanning.com

CAMBRIDGE REDEVELOPMENT AUTHORITY

HDR

McMAHON TRANSPORTATION ENGINEERS & PLANNERS

Scale: 1" = 20'
0 10 20 40

February 2017

C:\BIGH SYNCALTA SERVER\SCOTT LEROY\SHSPROJECTS\2016\00-2016-268 KENDALL SQUARE CAMBRIDGE\CAD\2016-268_PRE02_NOMEDIAN_NORTH - COLOR.DWG

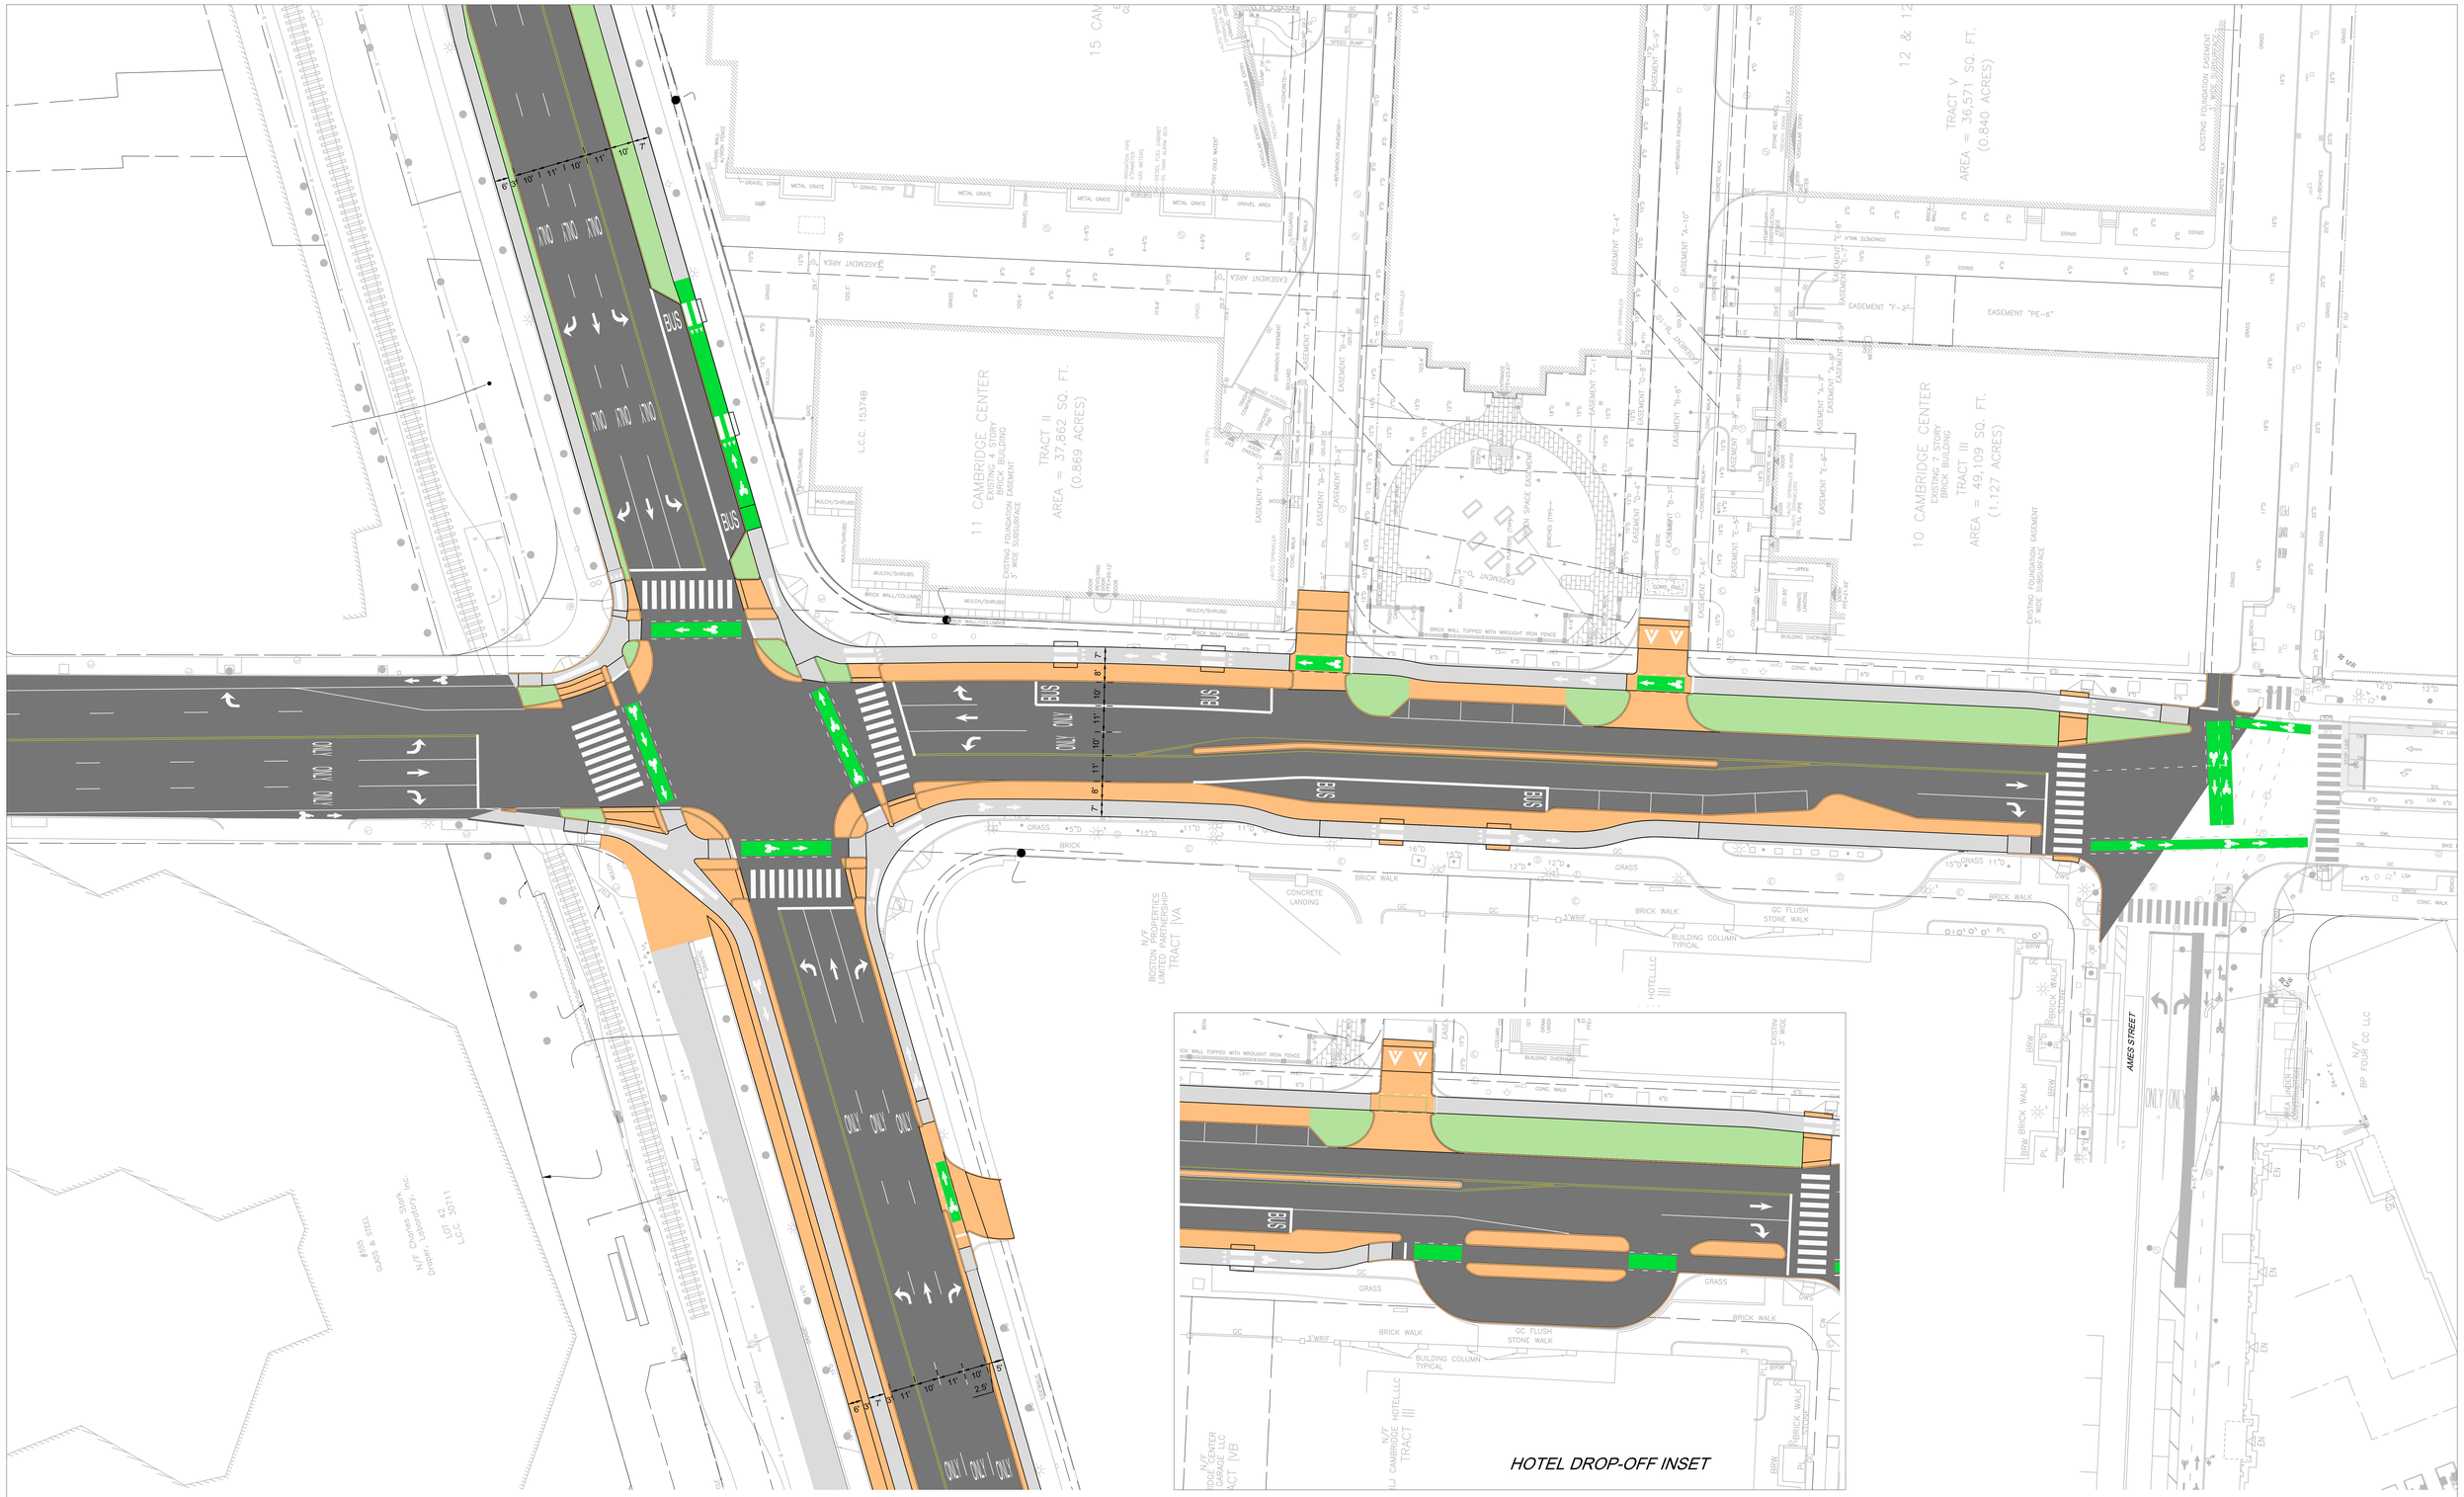

Kendall Square - Island Option: Broadway

Cambridge, Massachusetts

alta PLANNING + DESIGN
www.altaplanning.com

CAMBRIDGE REDEVELOPMENT AUTHORITY

HDR

McMAHON TRANSPORTATION ENGINEERS & PLANNERS

Scale: 1" = 20'
0 10 20 40

February 2017

C:\BOX SYNC\ALTA SERVER (SCOTT LEKOVISH)\PROJECTS\2016\00-2016-268 KENDALL SQUARE CAMBRIDGE\CAD\2016-268_PRE03_NOMEDIAN_BROADWAY - COLOR.DWG